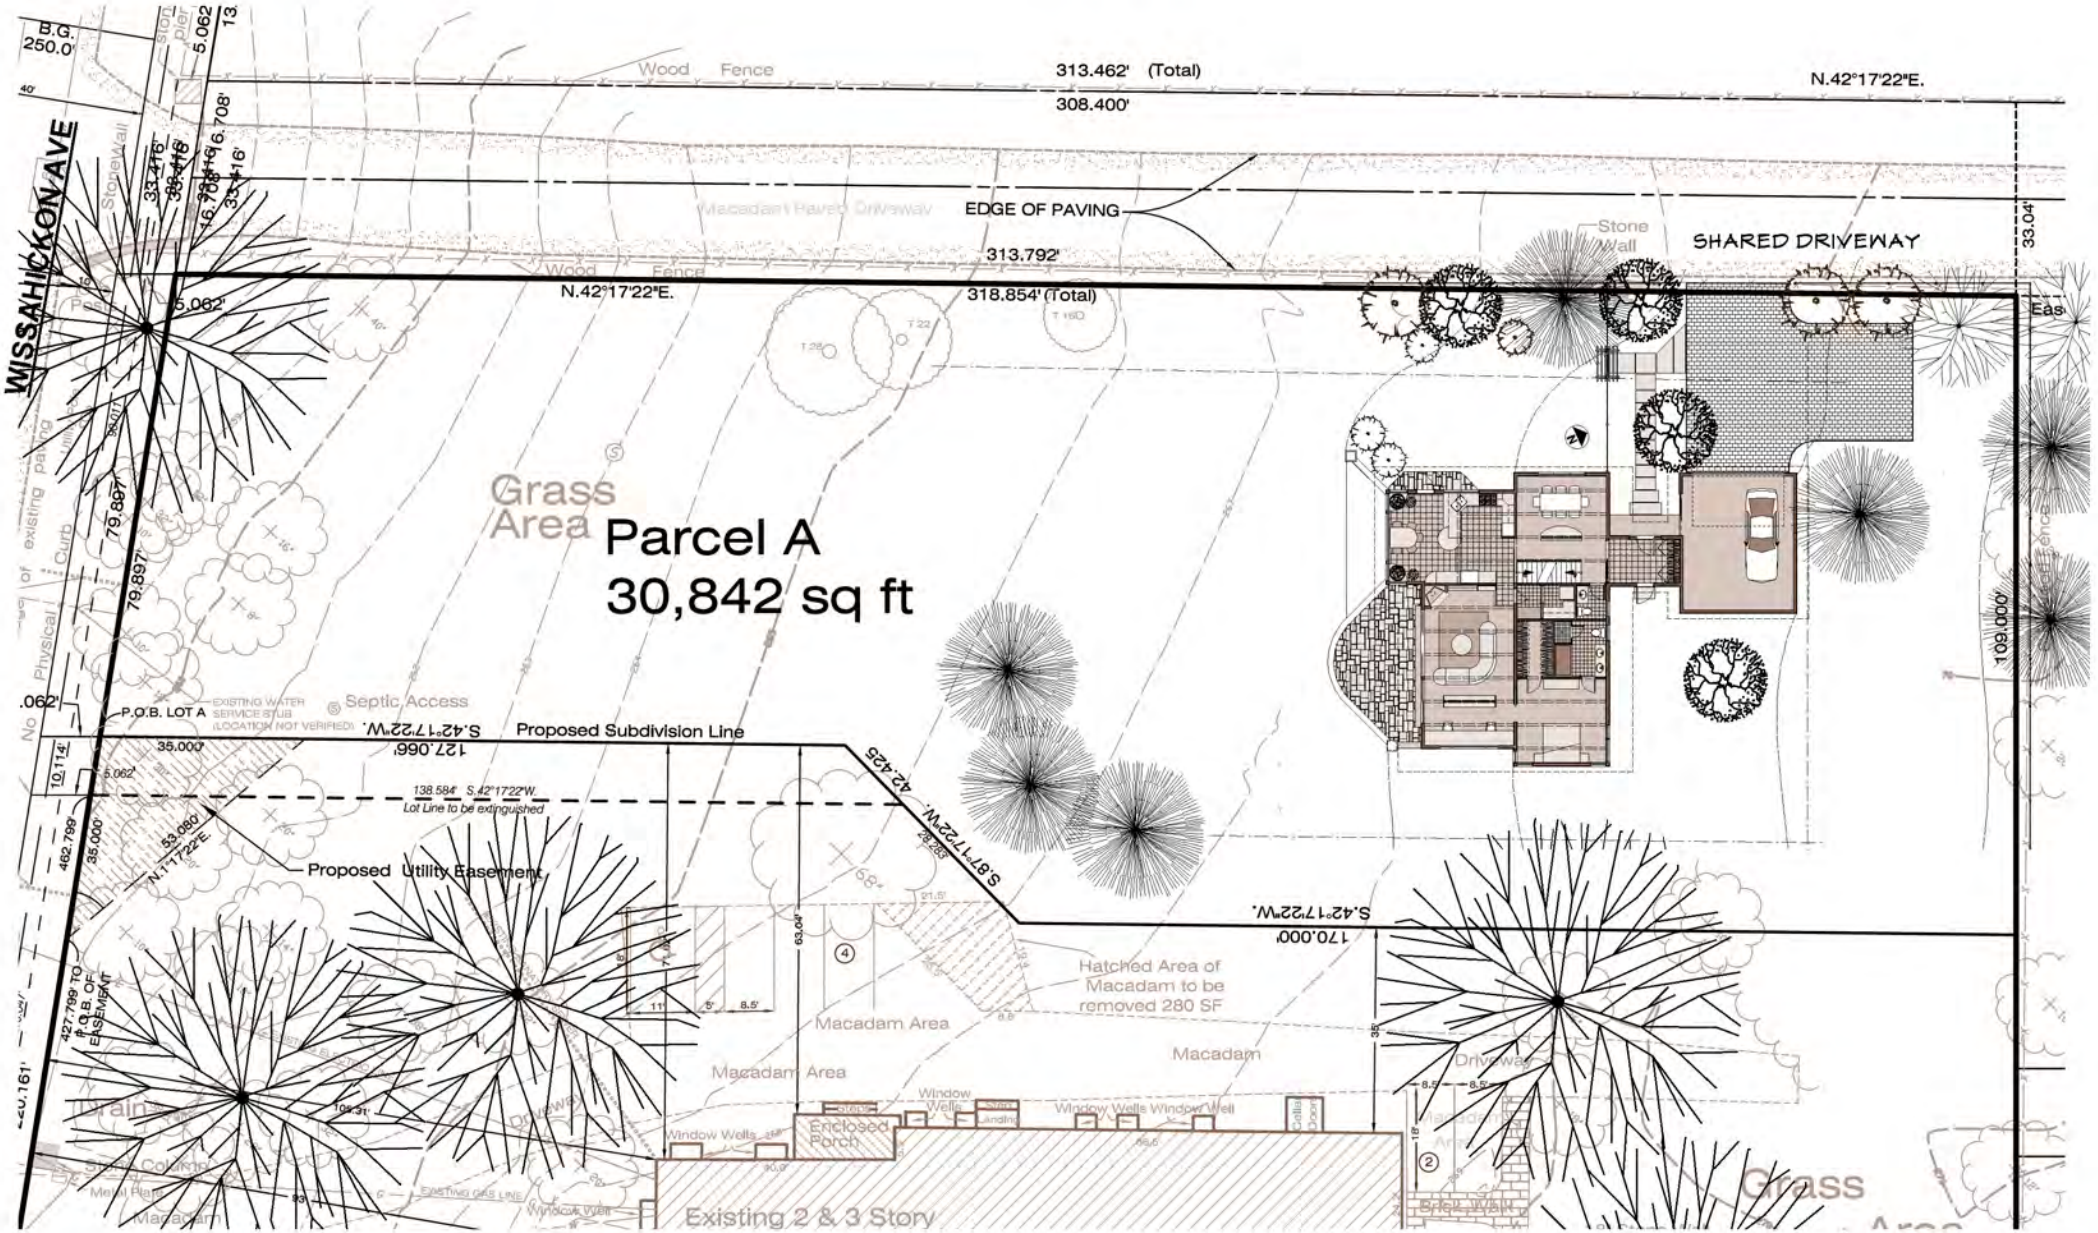

SITE PLAN - "Evergreen house"

dovetaildb.com 215 266 6289